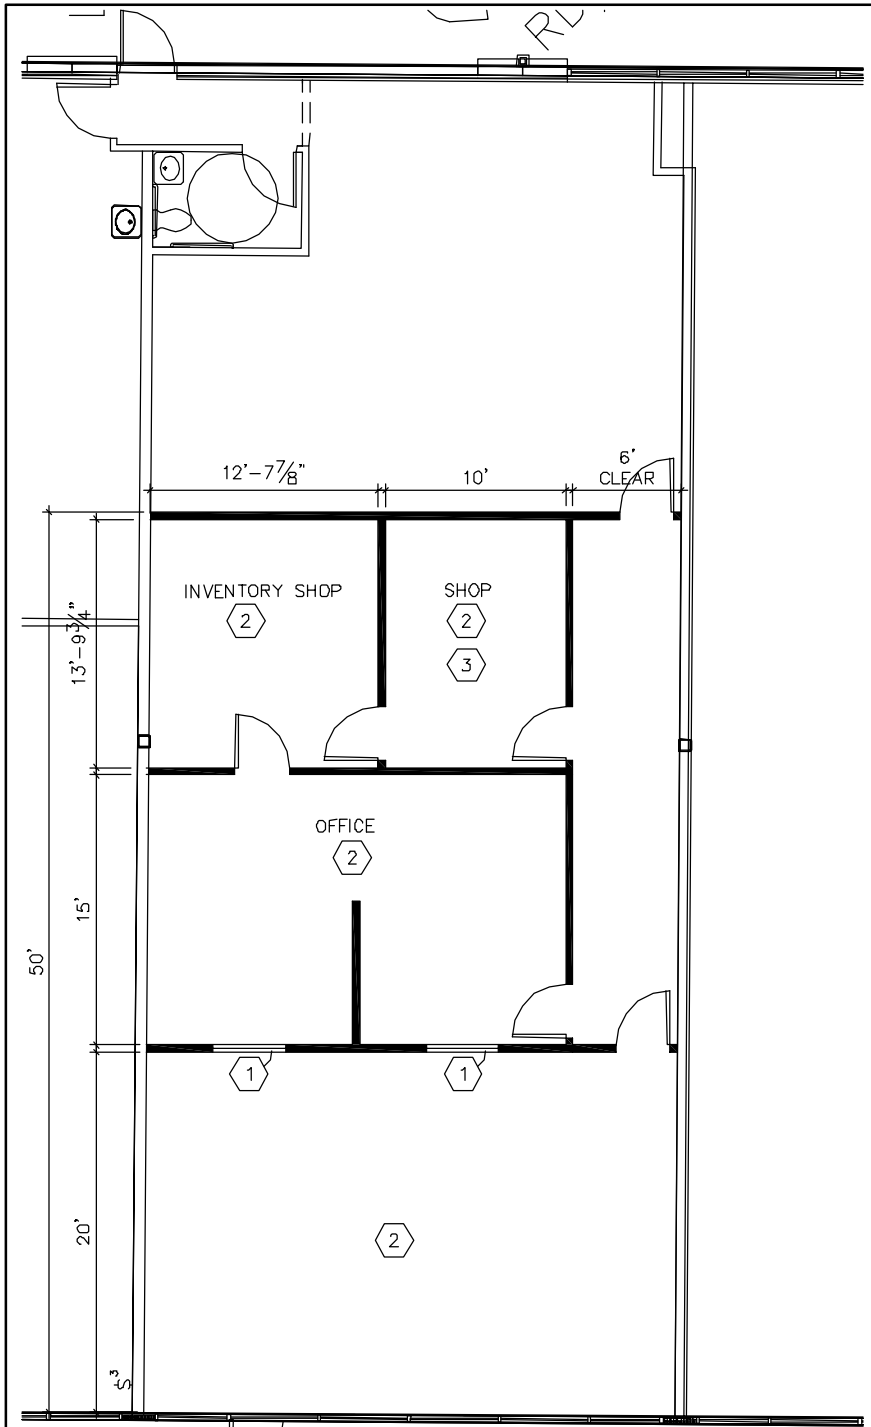

FLOOR PLAN - SUITE 5075

SCALE: 3/32" = 1' - 0"

AREA OF WORK

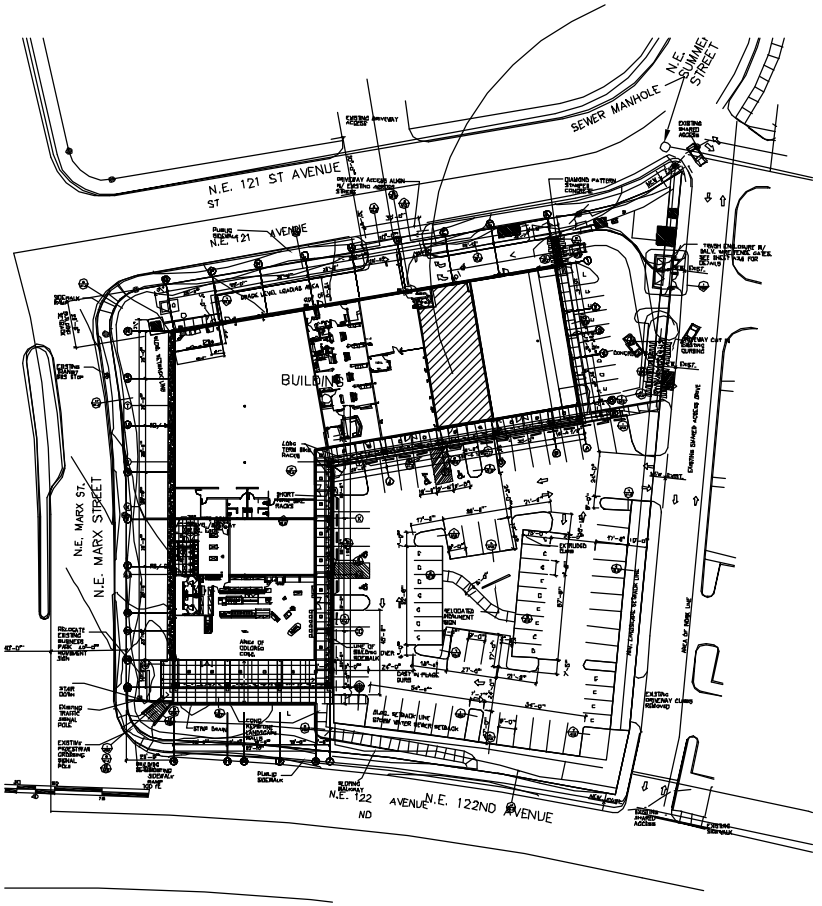

KEY PLAN

NOT TO SCALE

WALL TYPES

- NEW INTERIOR PARTITION WALL
- EXISTING WALL TO REMAIN
- WALL TO BE REMOVED

PLAN NOTES

1. NEW 4' X 4' RELITE
2. CEILING TO BE 10'-0" HIGH.
3. CONSULT TENANT ON ELECTRICAL NEEDS IN THIS ROOM.

0 4' 8' 16'

[TKA] space planning/commercial renovation/ interior design/dental/medical

330 SE MLK Blvd, Suite 350
Portland Oregon 97214
ph: 503 235 0243
fx: 503 546 5696

TOM KING & ASSOCIATES

TENANT IMPROVEMENT FOR:

HANNA OPTICAL

PARKROSE PLAZA, SUITE 5079

5079 NE 122ND AVE. PORTLAND OR

REVISIONS

DATE	04/22/2008
FILE	
JOB	985316
DWN ST	CHK X

1.1

1 OF 1 SHEETS