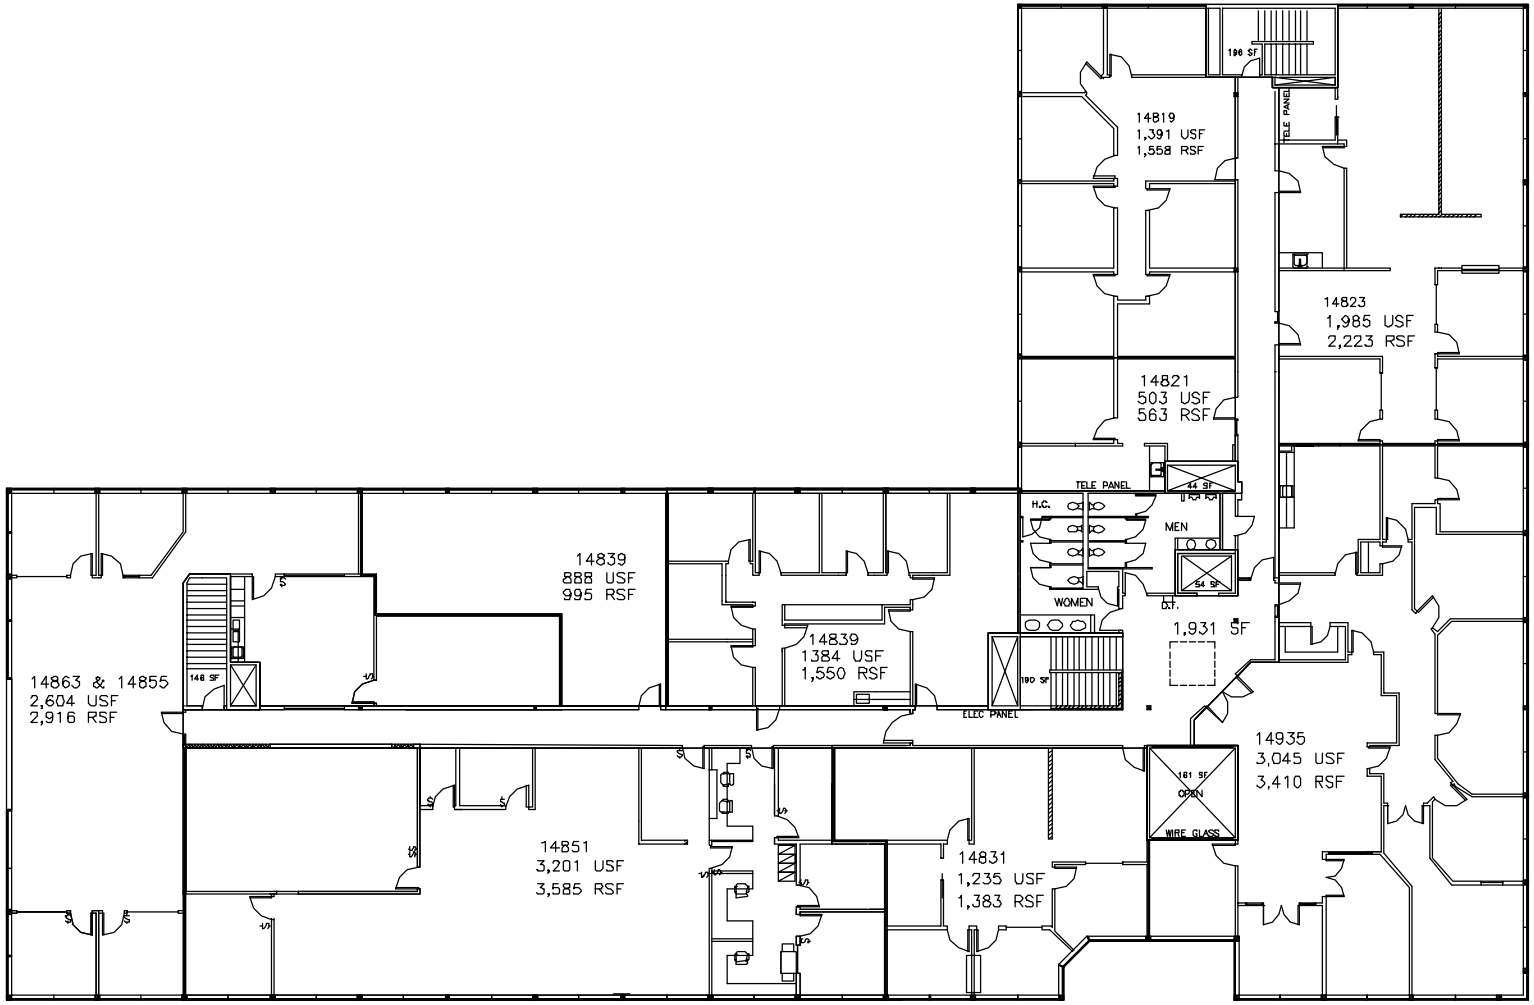

SECOND FLOOR PLAN - BUILDING "B"

NOT TO SCALE

0 1 4 8 12 20 36 FT

18,184 RSF

[TKA] space planning/commercial renovations/ interior design/dental/medical

MEASURED DRAWING FOR:

CLACKAMAS BUSINESS CENTER

REVISIONS

DATE 8-29-05

FILE

JOB 81800-2

DWN TK CHK X

1.2

2 OF 2 SHEETS